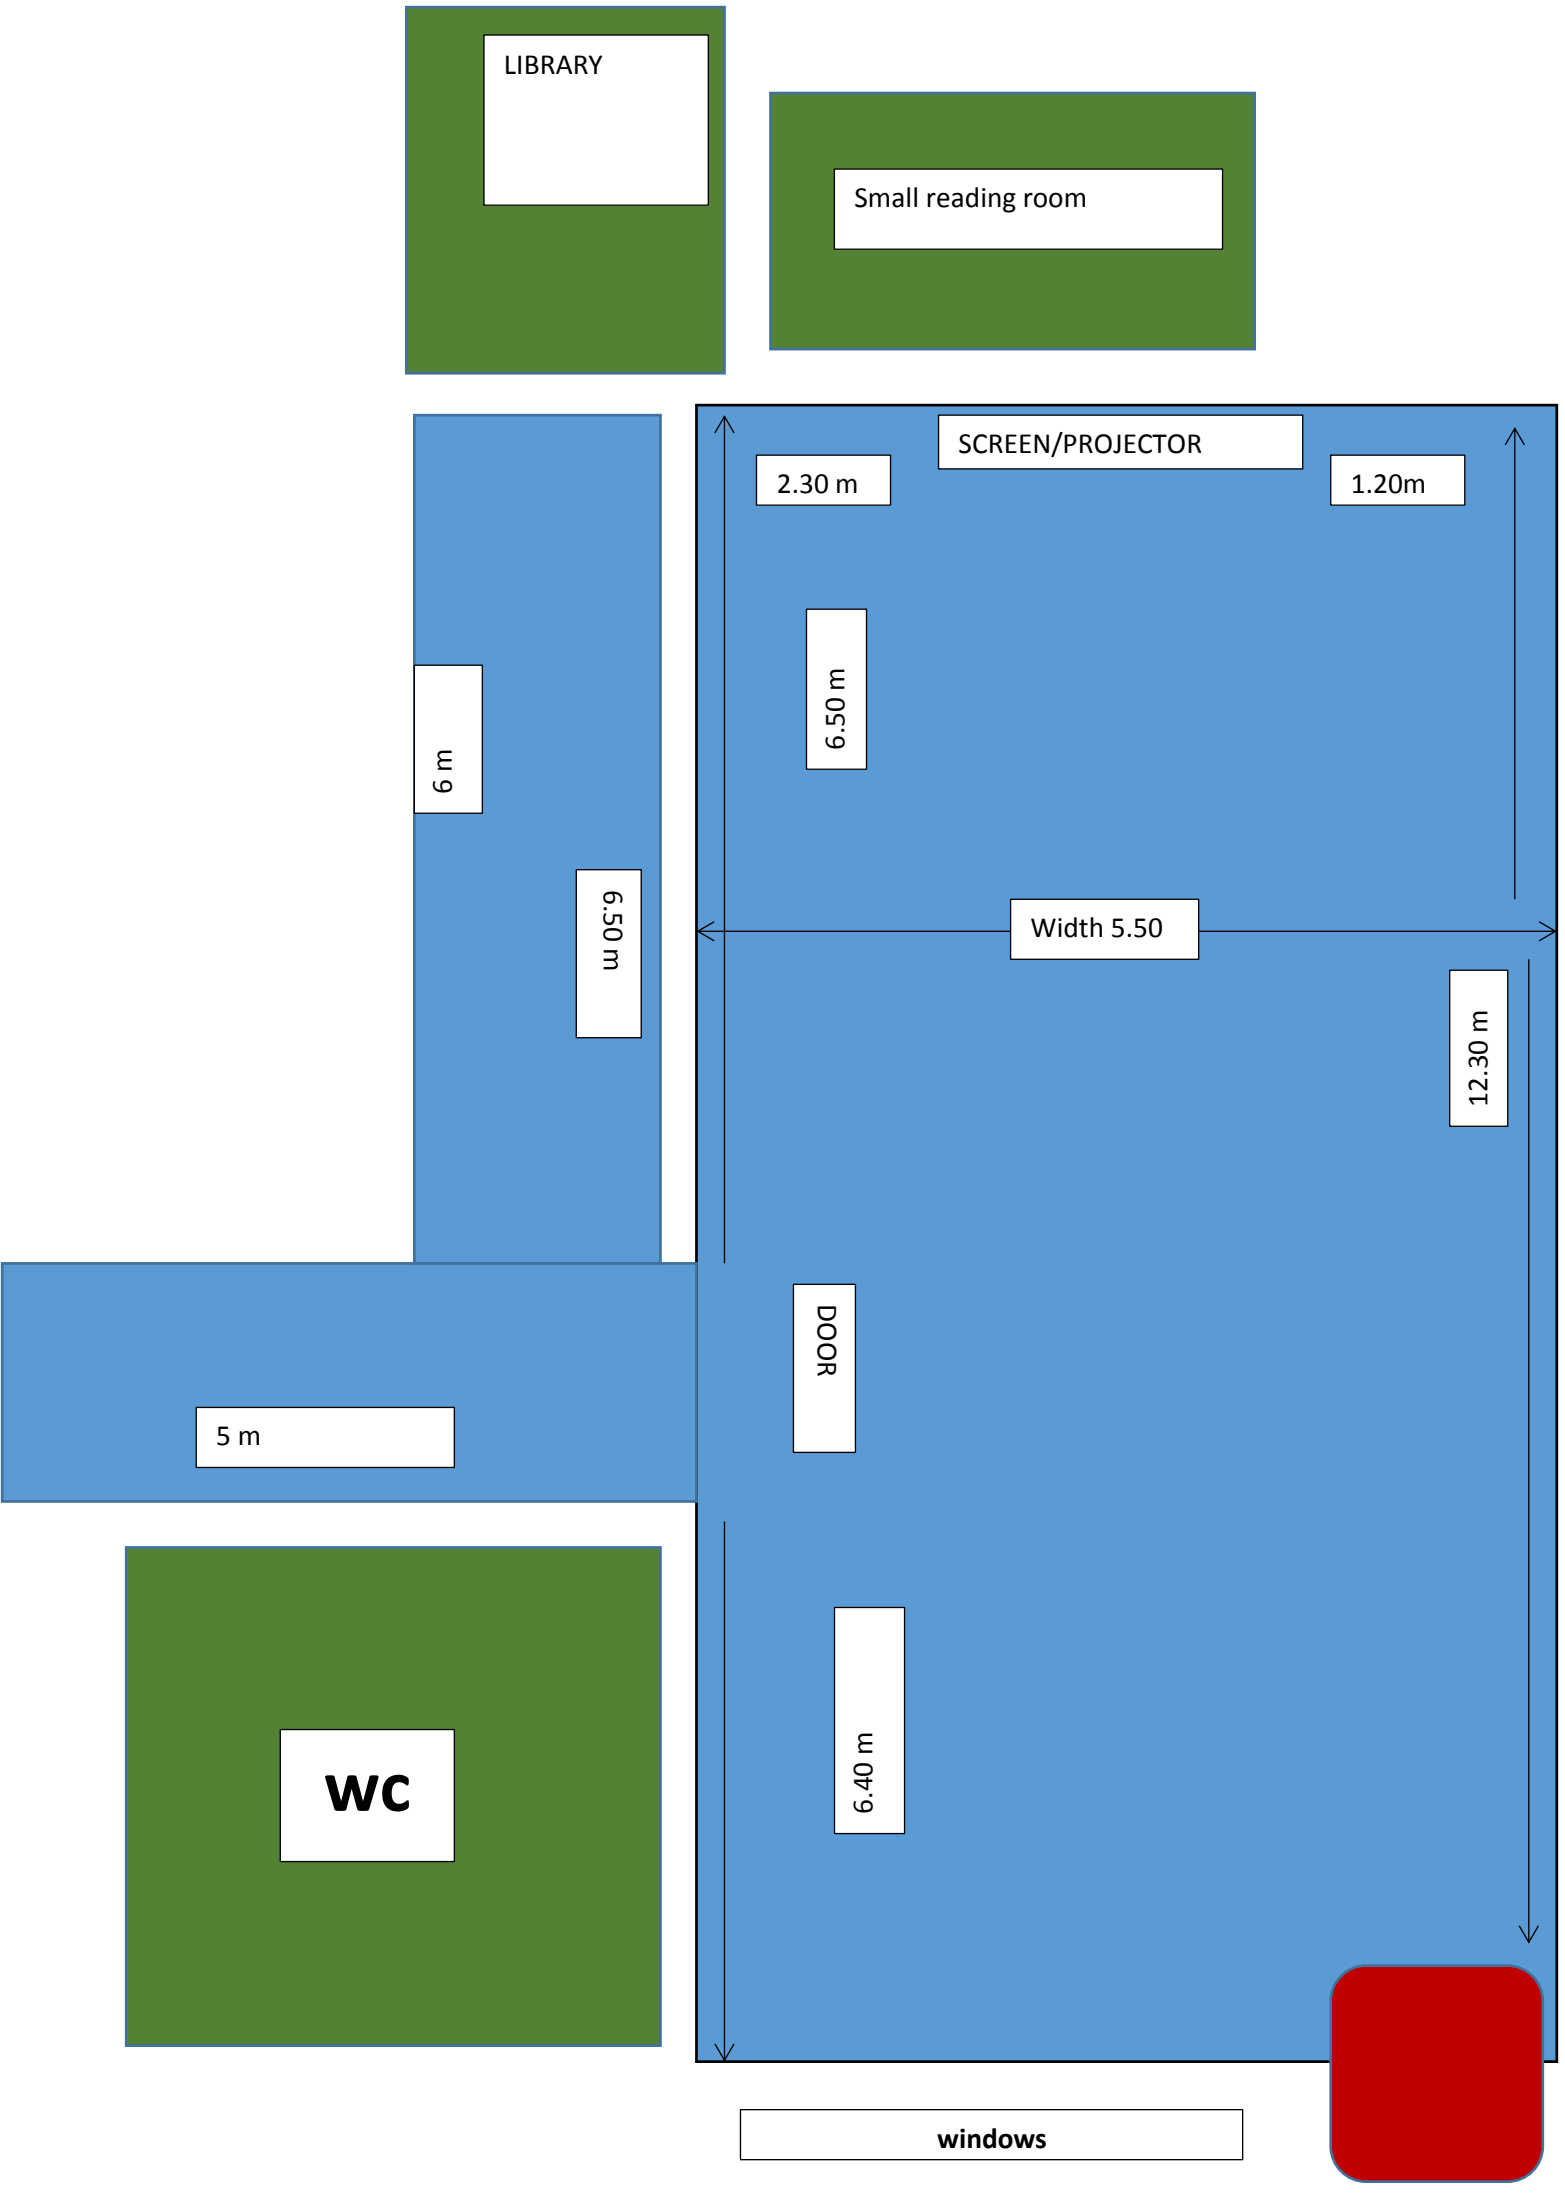

LIBRARY
Small reading room
SCREEN/PROJECTOR
2.30 m
1.20m
6.50 m
6 m
6.50 m
Width 5.50
12.30 m
DOOR
5 m
6.40 m
WC
windows